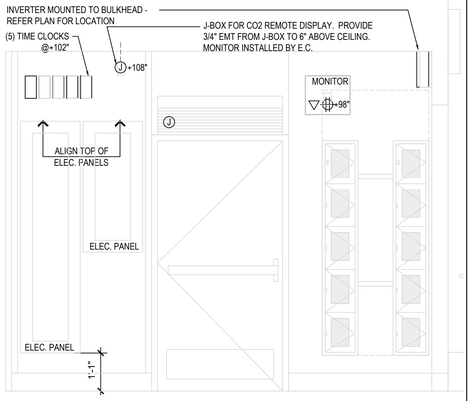

BOH REAR WALL ELEVATION | 9

NOT TO SCALE | E-200

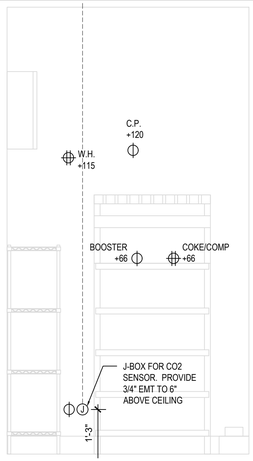

C02 ELEVATION | 10

NOT TO SCALE | E-200

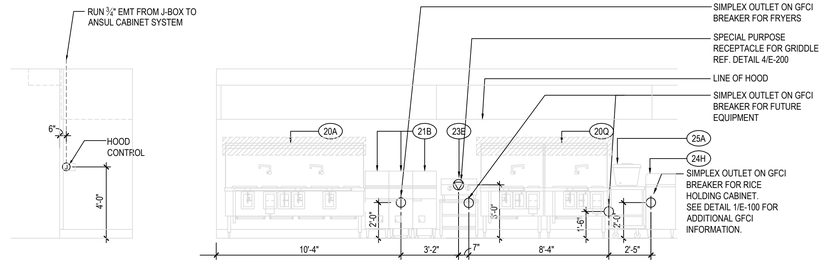

COOKLINE ELECTRICAL ELEVATIONS | 6

NOT TO SCALE | E-200

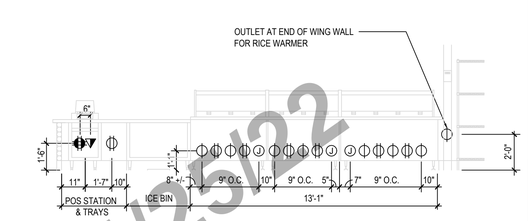

P.O.S. & SERVICE LINE ELEVATION | 3

NOT TO SCALE | E-200

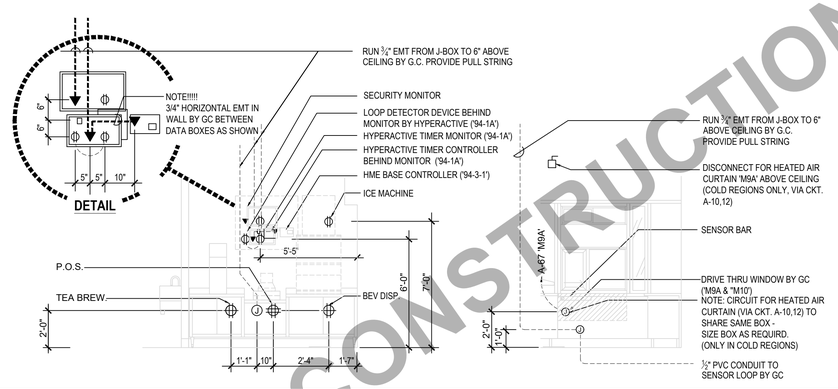

DRIVE-THRU ELEVATIONS | 2

Scale: approx. 1/4"=1'-0" | E-200

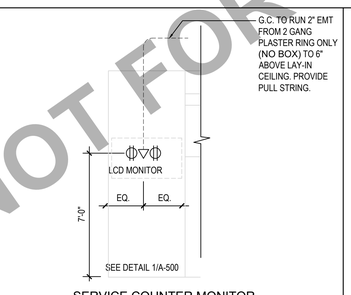

SERVICE COUNTER MONITOR

MONITOR ELEVATION | 8

NOT TO SCALE | E-200

NOT USED | 11

NOT TO SCALE | E-200

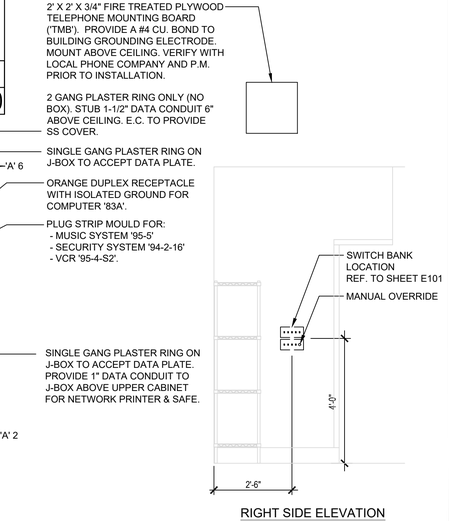

RIGHT SIDE ELEVATION

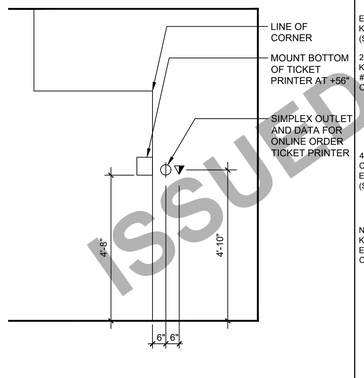

TICKET PRINTER ELEV | 7

NOT TO SCALE | E-200

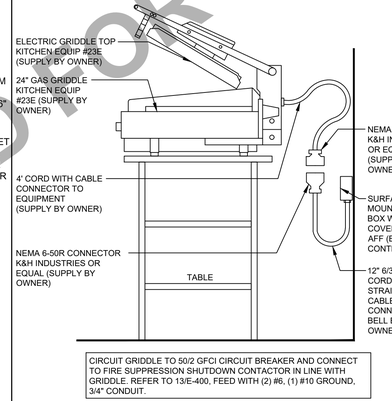

CIRCUIT GRIDDLE TO 50/2 GFCI CIRCUIT BREAKER AND CONNECT TO FIRE SUPPRESSION SHUTDOWN CONTACTOR IN LINE WITH GRIDDLE. REFER TO 13/E-400, FEED WITH (2) #6, (1) #10 GROUND, 3/4" CONDUIT.

GRIDDLE 23E | 4

NOT TO SCALE | E-200

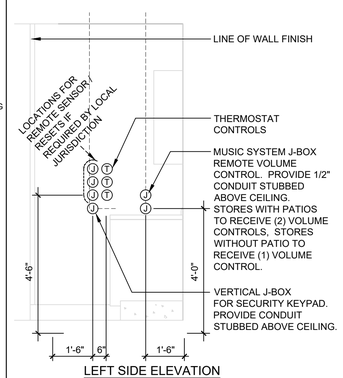

LEFT SIDE ELEVATION

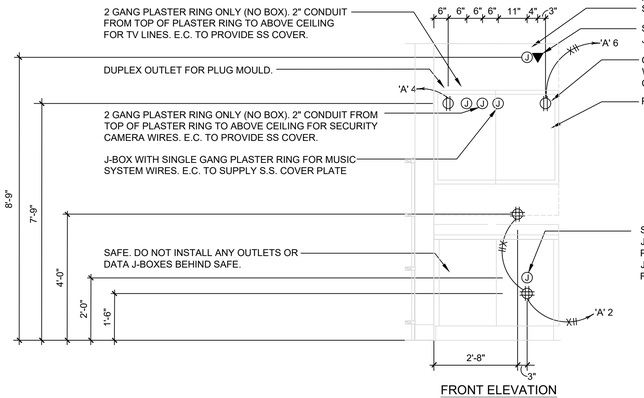

FRONT ELEVATION

MANAGER'S STATION ELEVATIONS | 1

NOT TO SCALE | E-200

ISSUED FOR BID - NOT FOR CONSTRUCTION - 4/25/22

PANDA RESTAURANT GROUP INC.
1683 Walnut Grove Ave.
Rosemead, California
91770
Telephone: 626.799.9898
Facsimile: 626.372.8288

All ideas, designs, arrangement and plans indicated or represented by this drawing are the property of Panda Express Inc. and were created for use on this specific project. None of these ideas, designs, arrangements or plans may be used by or disclosed to any person, firm, or corporation without the written permission of Panda Express Inc.

REVISIONS:

ISSUE DATE:

1	03.04.2022 ISSUE FOR PERMIT

DRAWN BY: BSP

PANDA PROJECT #: - S8-22-D8698

C&P PROJECT #: - 2210806

CUHACI PETERSON
2600 Maitland Center Parkway
Suite #200
Maitland, FL 32751
P (407) 661-9100
F (407) 661-9101
c-p.com

03.04.2022

PANDA EXPRESS
TRUE WARM AND WELCOME 2200
3030 DERITA ROAD
CONCORD, NC 28027

E-200

ELECTRICAL ELEVATIONS

TRUE WARM & WELCOME 2200 R4