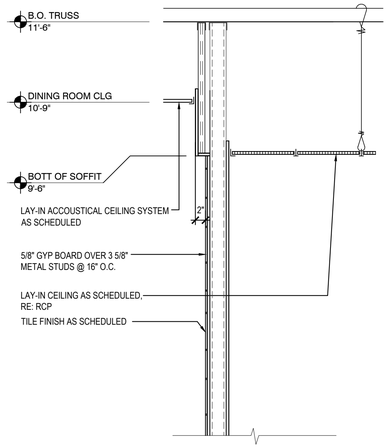

CONDITION "B"

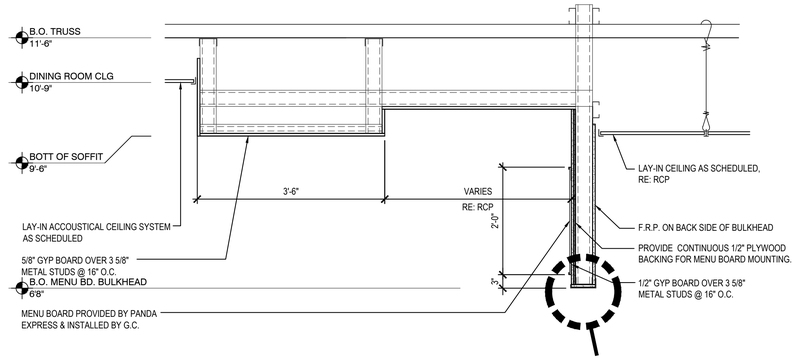

CONDITION "A"

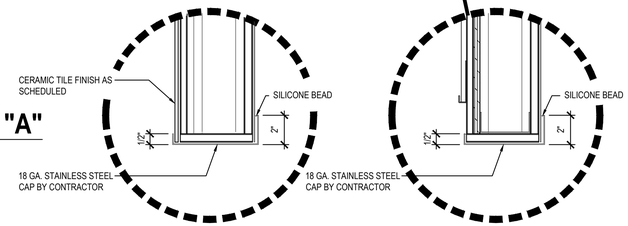

NOT USED	3
Scale= 1 1/2" = 1'-0"	A-402

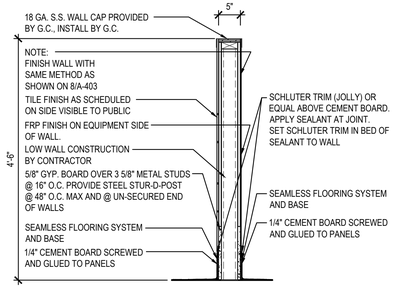

SERVICE COUNTER SOFFIT DETAILS	8
Scale= 3/4" = 1'-0"	A-402

LOW WALL DETAIL	2
Scale= 3/4" = 1'-0"	A-402

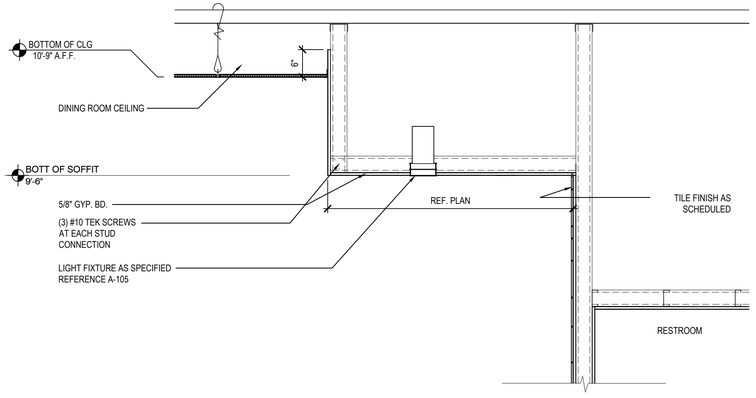

CONDITION "B"

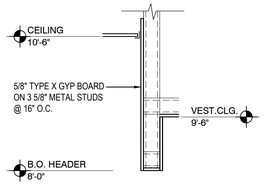

CONDITION "A"

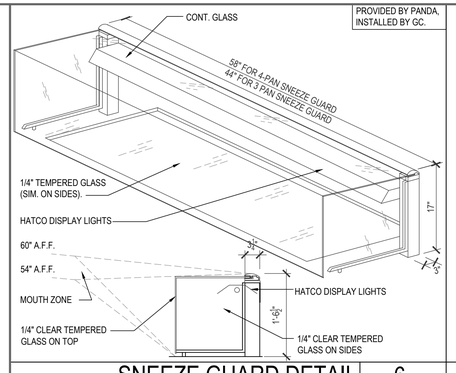

SNEEZE GUARD DETAIL	6
Scale= NTS	A-402

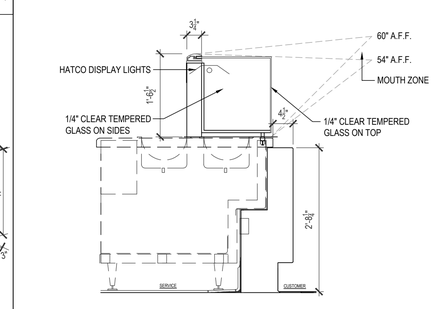

SNEEZE GUARD DETAIL	5
Scale= NTS	A-402

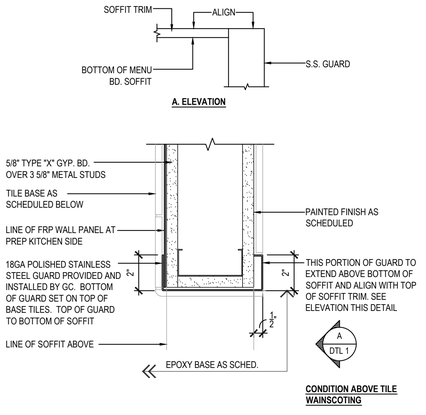

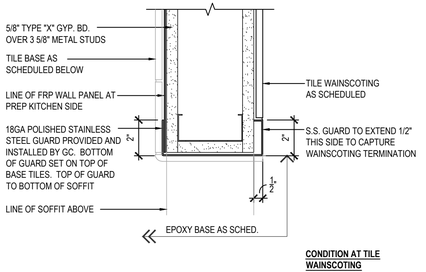

GYP BOARD FURRING DETAILS @ BACK WALL OF DINING ROOM	9
Scale= 3/4" = 1'-0"	A-402

NOT USED	7
Scale= 1 1/2" = 1'-0"	A-402

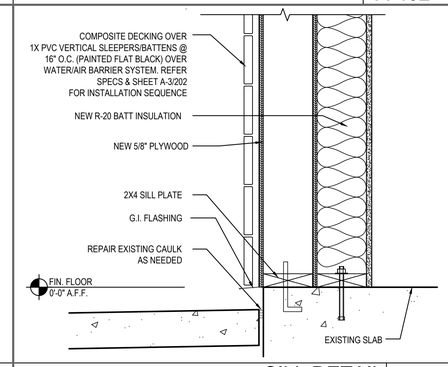

SILL DETAIL	4
Scale= 1 1/2" = 1'-0"	A-402

CORNER GUARD DETAIL	1
Scale= 3" = 1'-0"	A-402

PANDA EXPRESS, INC.
1683 Walnut Grove Ave.
Rosemead, California
91770
Telephone: 626.799.9898
Facsimile: 626.372.8288

All ideas, designs, arrangement and plans indicated or represented by this drawing are the property of Panda Express Inc. and were created for use on this specific project. None of these ideas, designs, arrangements or plans may be used by or disclosed to any person, firm, or corporation without the written permission of Panda Express Inc.

REVISIONS:

ISSUE DATE:

1st	DEVELOPER REVIEW	07.26.19
2nd	SITE PLAN SUBMITTAL	08.26.19
3rd	SITE COMMENTS	09.05.19
4th	ISSUE FOR PERMIT	10.01.19
5th	ISSUE FOR BID	11.07.19

DRAWN BY: PM / KL / EA

PANDA PROJECT #: S8-20-D7163
ARCH PROJECT #: 19027

STATE OF ALABAMA
ROBERT R. HOLTON
5554
11.5.19
PLANO, TEXAS
REGISTERED ARCHITECT

Heights Venture
ARCHITECTURE DESIGN

HOUSTON
1111 North Loop West, Suite 800
Houston, Texas 77008
713 869 1103 V

DALLAS
5741 Legacy Drive, Suite 320
Plano, Texas. 75024
972 490 7292 V

PANDA EXPRESS

2096 INTERSTATE DR.
OPELIKA, AL, 36801

3600 FSDT

TWW REMODEL

A-402

ARCHITECTURAL DETAILS

BID ISSUE

TRUE WARM & WELCOME