RECORD OF SURVEY NO. 34-25

A LOT LINE ADJUSTMENT OF LOTS 40, 41, 42, & 43, MB 1/11, & PARCEL 2, PMB 2/49, LOCATED IN THE N1/2, N1/2, S21, T2S, R26E, MDB&M, MONO COUNTY, CALIFORNIA.

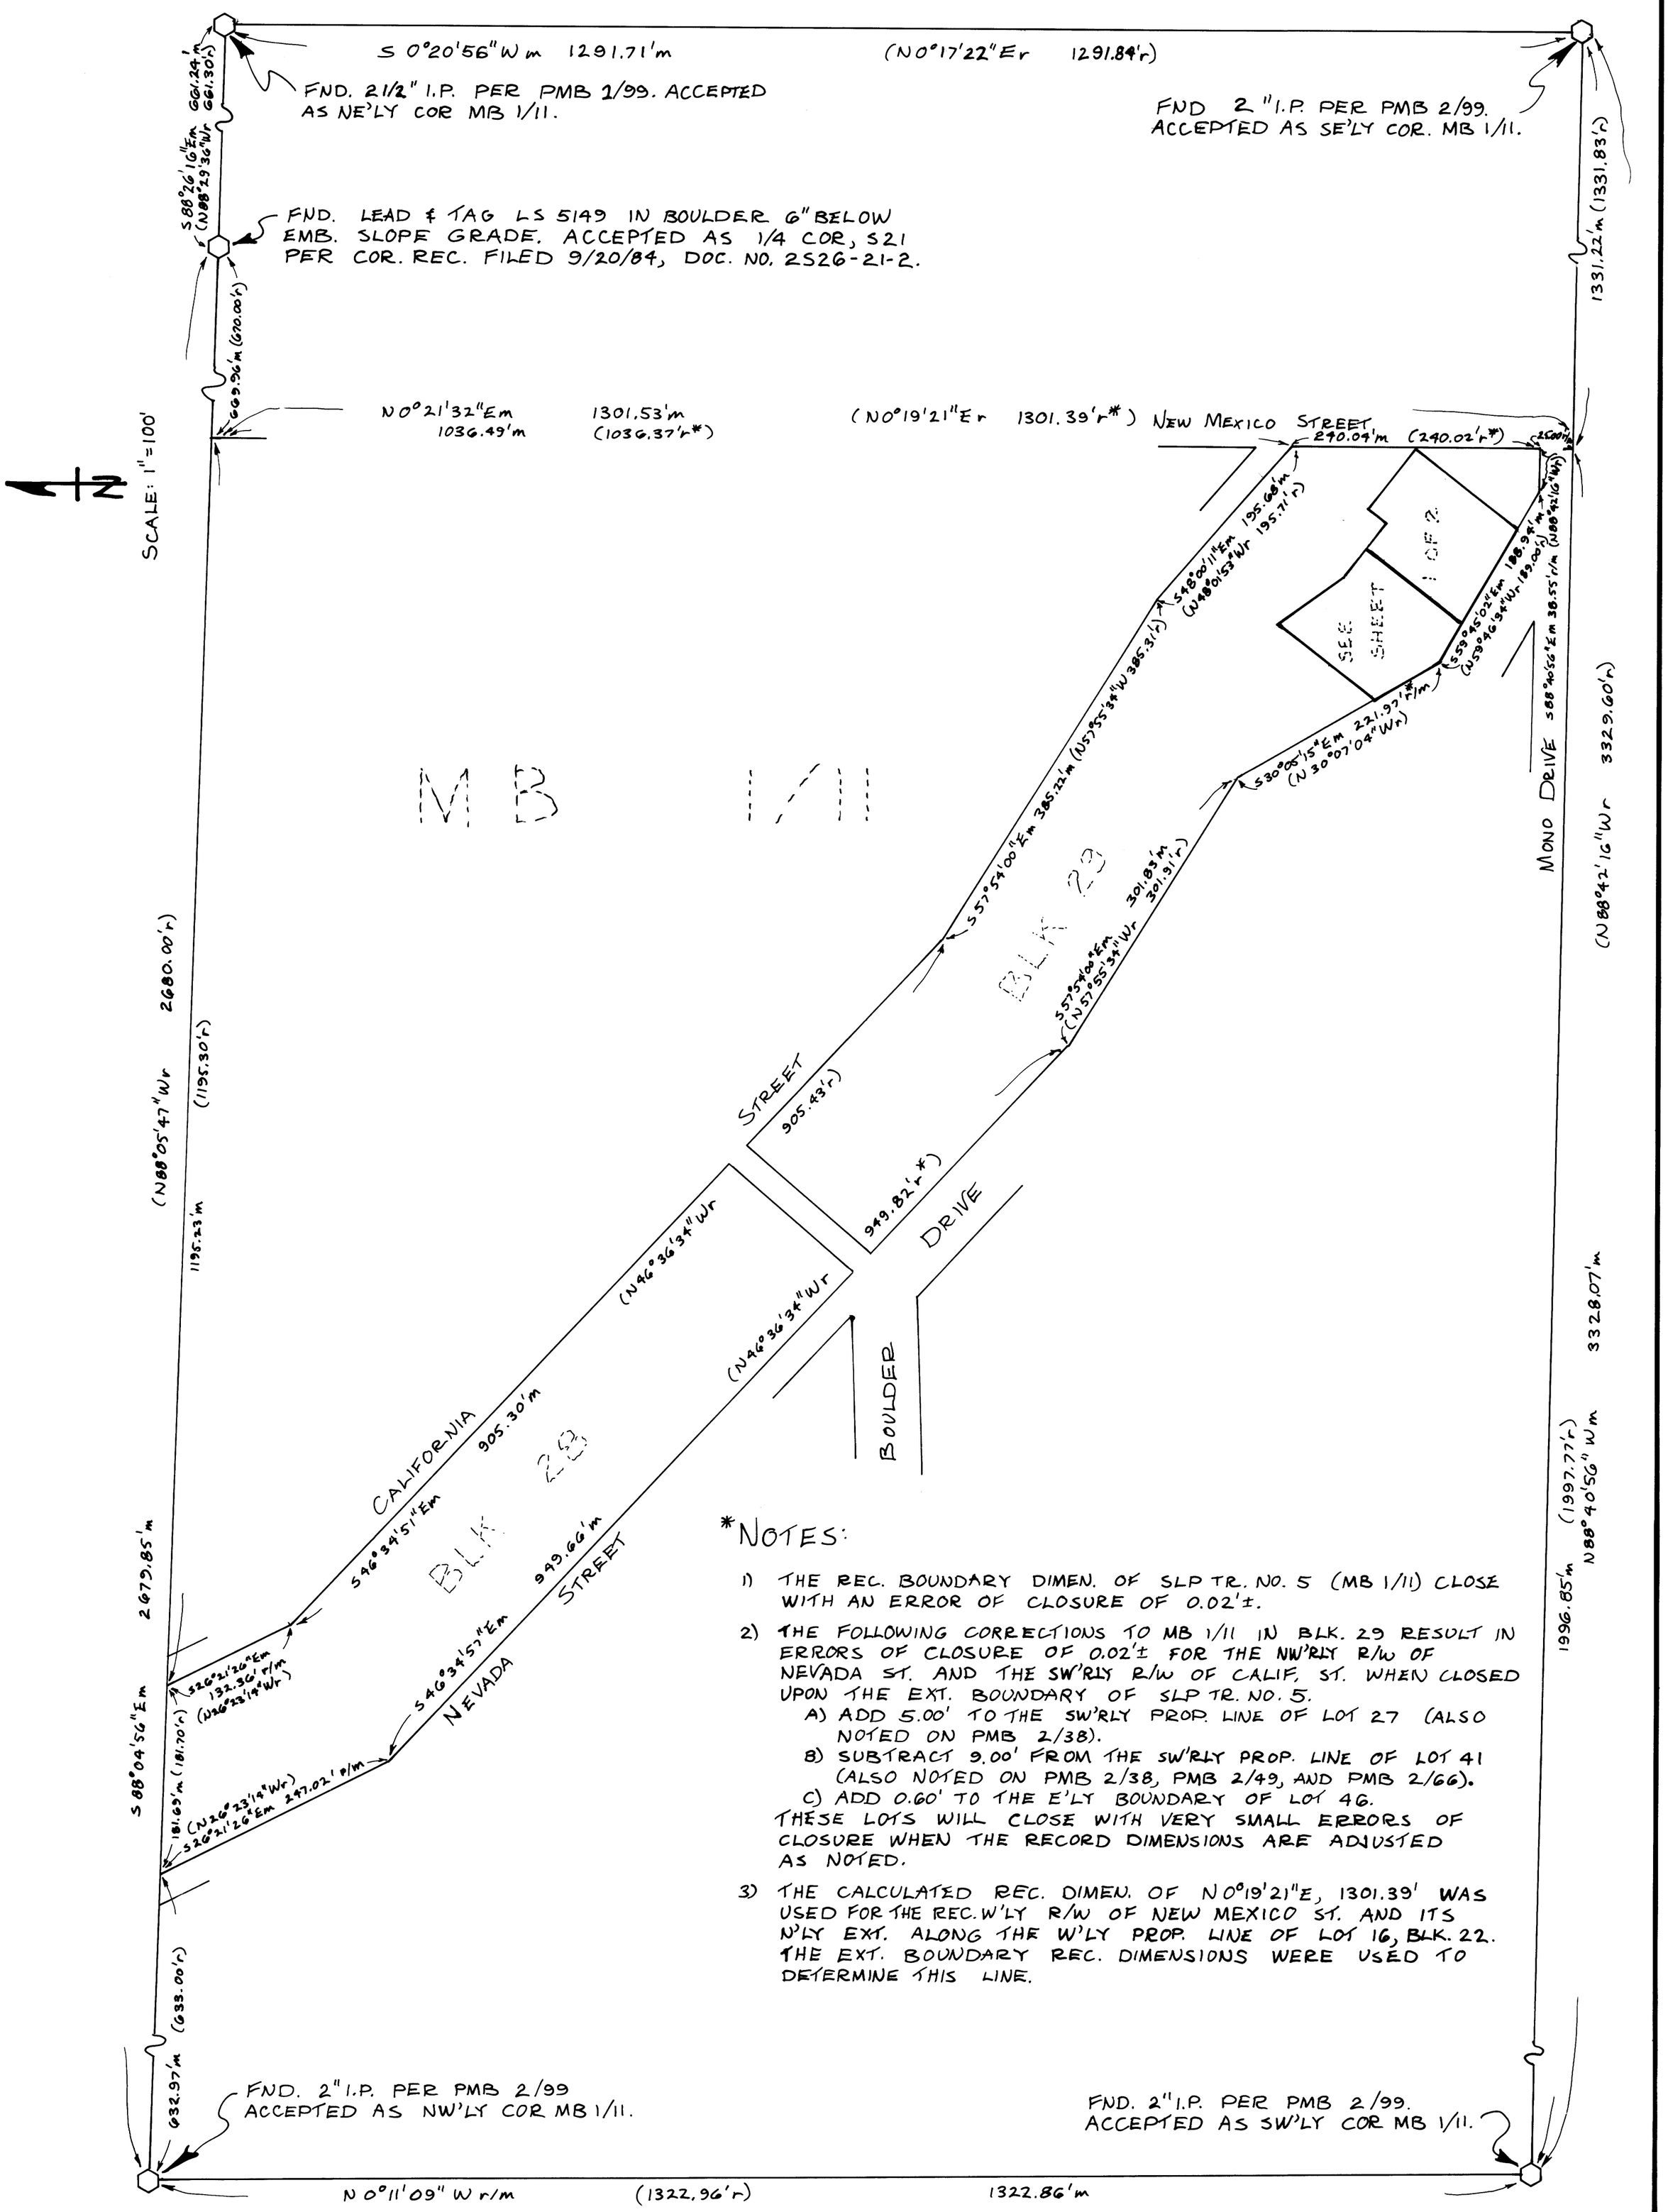

*NOTES:

1) THE REC. BOUNDARY DIMEN. OF SLP TR. NO. 5 (MB 1/11) CLOSE WITH AN ERROR OF CLOSURE OF 0.02'±.

2) THE FOLLOWING CORRECTIONS TO MB 1/11 IN BLK. 29 RESULT IN ERRORS OF CLOSURE OF 0.02'± FOR THE NW'RLY R/W OF NEVADA ST. AND THE SW'RLY R/W OF CALIF. ST. WHEN CLOSED UPON THE EXT. BOUNDARY OF SLP TR. NO. 5.
   A) ADD 5.00' TO THE SW'RLY PROP. LINE OF LOT 27 (ALSO NOTED ON PMB 2/38).
   B) SUBTRACT 9.00' FROM THE SW'RLY PROP. LINE OF LOT 41 (ALSO NOTED ON PMB 2/38, PMB 2/49, AND PMB 2/66).
   C) ADD 0.60' TO THE E'LY BOUNDARY OF LOT 46.

   THESE LOTS WILL CLOSE WITH VERY SMALL ERRORS OF CLOSURE WHEN THE RECORD DIMENSIONS ARE ADJUSTED AS NOTED.

3) THE CALCULATED REC. DIMEN. OF N 0°19'21" E, 1301.39' WAS USED FOR THE REC. W'LY R/W OF NEW MEXICO ST. AND ITS N'LY EXT. ALONG THE W'LY PROP. LINE OF LOT 16, BLK. 22. THE EXT. BOUNDARY REC. DIMENSIONS WERE USED TO DETERMINE THIS LINE.