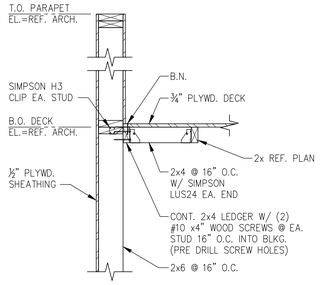

SECTION 20

SCALE: ¾"=1'-0" S-301

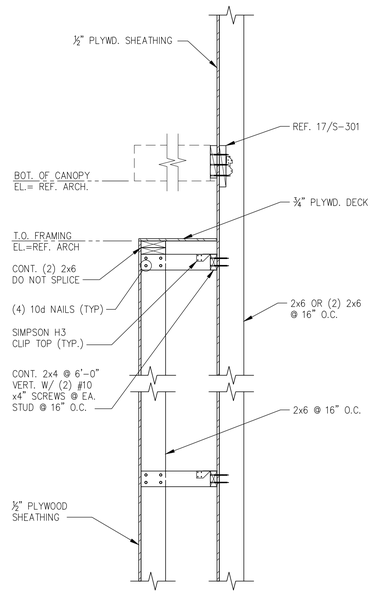

SECTION 15

SCALE: ¾"=1'-0" S-301

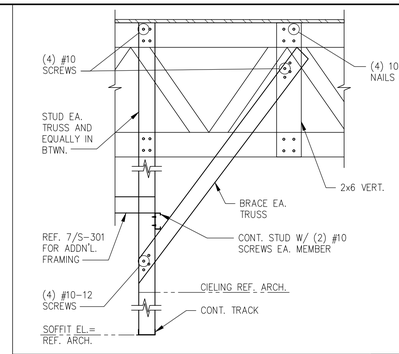

SOFFIT DETAIL @ SERV. COUNTER 12

SCALE: ¾"=1'-0" S-301

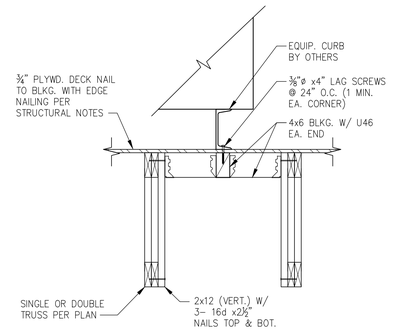

TYP. MECHANICAL SUPPORT UNIT 8

SCALE: ¾"=1'-0" S-301

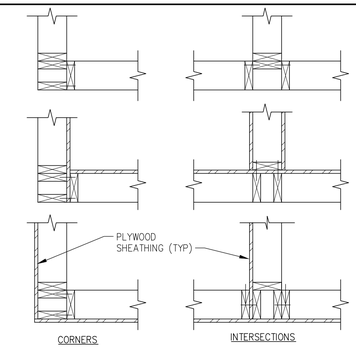

TYPICAL WALL FRAMING 4

SCALE: ¾"=1'-0" S-301

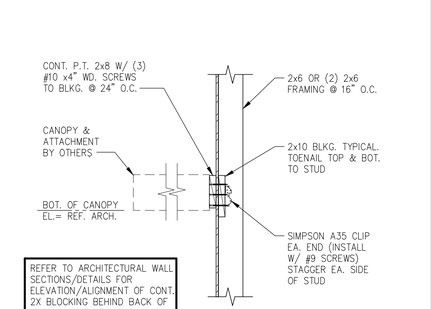

SECTION 18

SCALE: ¾"=1'-0" S-301

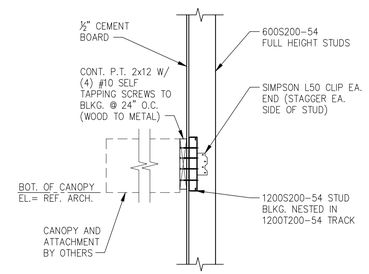

SMALL CANOPY BLKG. @ MTL STUD 14

SCALE: ¾"=1'-0" S-301

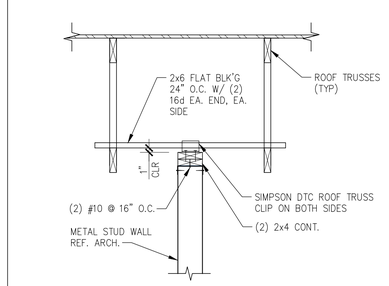

SUPPORT PARALLEL TO TRUSS 10

SCALE: ¾"=1'-0" S-301

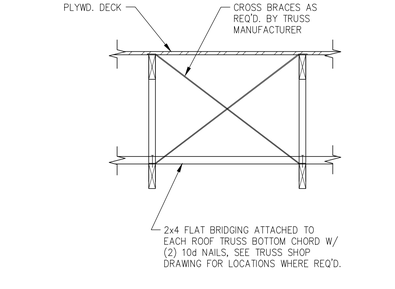

TYPICAL BRIDGING AND BRACING 6

SCALE: ¾"=1'-0" S-301

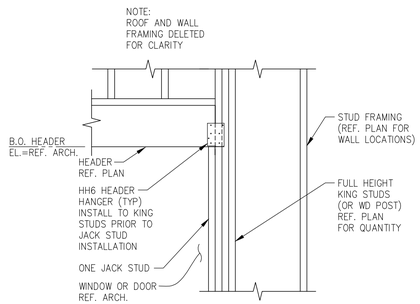

TYPICAL WOOD HEADER FRAMING 2

SCALE: ¾"=1'-0" S-301

TYPICAL CANOPY BLOCK (U.N.O.) 17

SCALE: ¾"=1'-0" S-301

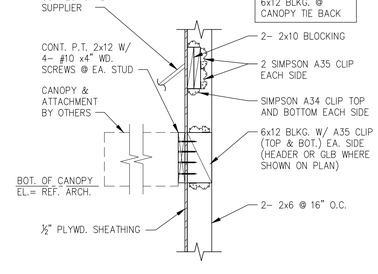

LARGE FRONT CANOPY BLKG. 13

SCALE: ¾"=1'-0" S-301

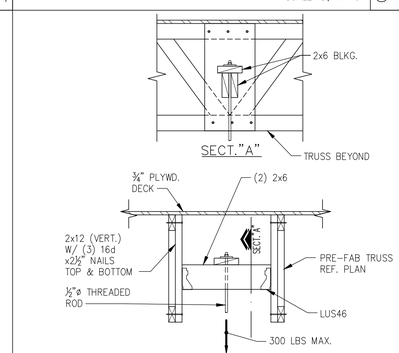

TYPICAL HANGER SUPPORT 9

SCALE: ¾"=1'-0" S-301

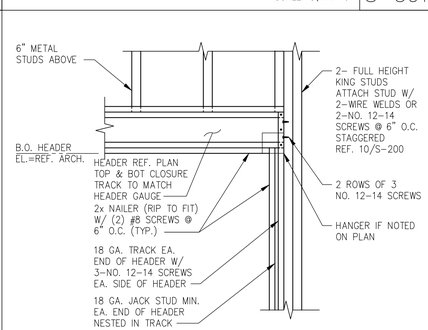

TYP. LIGHT GAGE HDR. FRAMING 5

SCALE: ¾"=1'-0" S-301

TYPICAL FRAMING NOTCHES 3

SCALE: N.T.S. S-301

PANDA EXPRESS, INC.
1683 Walnut Grove Ave.
Rosemead, California
91770
Telephone: 626.799.9898
Facsimile: 626.372.8288

All ideas, designs, arrangement and plans indicated or represented by this drawing are the property of Panda Express Inc. and were created for use on this specific project. None of these ideas, designs, arrangements or plans may be used by or disclosed to any person, firm, or corporation without the written permission of Panda Express Inc.

REVISIONS:

ISSUE DATE:

1ST	SITE PLAN REVIEW	02-16-21
2ND	PERMIT/BID SET	04-09-21

DRAWN BY: KB

PANDA PROJECT #: S8-22-D8193
PANDA STORE #: -
ARCH PROJECT #: 20044.021

STATE OF OHIO
WILLIAM B
UNDERWOOD
#83013
REGISTERED
PROFESSIONAL ENGINEER
4/13/21

khcloverarchitect
8813 PENROSE LANE, SUITE 400
LENEXA, KS 66219
ph: 913.649.8181 • fx: 913.649.1275

PANDA EXPRESS
TRUE WARM & WELCOME
1485 MAIN ST.
HAMILTON, OH 45013

BRITT PETERS AND ASSOCIATES INC.
consulting engineer
101 Falls Park Dr
Suite 601
Greenville, SC 29601
(864) 271-8869
Fax (864) 233-5140
www.brittpeters.com
BPA Job No. 210196

S-301

TYPICAL FRAMING DETAILS & SECTIONS

TRUE WARM & WELCOME 2300 R5