KNOW ALL MEN BY THESE PRESENTS:

That Douglas A. Nye and Dorothy L. Nye, his wife, owners in fee simple of the subdivision of land plotted hereon, and ~~designated~~ Amended Map of Portion of MAP OF SUBDIVISION STINSON BEACH HIGHLANDS, MARIN COUNTY CALIFORNIA." filed January 12th 1946 in Book 6 Page 3 Marin County records, and portion of unsubdivided property laid out for the purpose of sale and composed of One (1) sheet hereby consent to the preparation and recordation of this map and declare it to be a true and correct map of the survey of said amended subdivision and unsubdivided property.

That they hereby ask for the abandonment of Avenida Balboa as shown on the Map of Subdivision of Stinson Beach Highlands and offer for dedication Avenida Balboa in its new location as shown on this map, and the extension of Calle Del Mar and Belvedere Ave as public thoroughfares.

That no other persons or corporation has any claim, tite or interest to the land shown on this map.

IN WITNESS WHEREOF, the undersigned have caused these presents to be duly signed this 18 day of June 1946

Douglas A. Nye
Douglas A. Nye

Dorothy L. Nye
Dorothy L. Nye

STATE OF CALIFORNIA } S.S.
COUNTY OF MARIN }

On this 26th day of June 1946, before me Marie L. Dawson, a Notary Public in and for the County of Marin, State of California, residing therein, personally appeared Douglas A. Nye and Dorothy L. Nye his wife known to me to be the persons who executed the within instrument, and duly acknowledged to me that they executed the same.

IN WITNESS WHEREOF, I have hereunto set my hand and affixed my official seal in the County of Marin, the day and year in this certificote first above written.

My commission expires 12-14-48

Marie L. Dawson
Notary Public in and for the County of Marin State of California.

The Board of Supervisors of the County of Marin State of Calif., at a ~~adjourned~~ meeting held on the 12th day of July 1946, examined the map hereon shown, together with accompaning report thereon of the County Surveyor and Auditor of said County and the said Board of Supervisors by resolution No. —, duly passed at the meeting aforesaid, approves this map and approves the abandonment of Avenida Balboa as shown on the Map of Subdivision of Stinson Beach Highlands, and accepts the offer of dedication of Avenida Balboa in its new location as shown on this map, and the extension of Calle Del Mar and Belvedere Ave.

IN WITNESS WHEREOF, the said Board of Supervisors has caused this endorsement to be executed by its chairman and the County Clerk and its seal to be hereto affixed.

Signed. J.F. Bagshaw
Chairman Board of Supervisors, Marin County, California.

Attest. _____
County Clerk and ex-officio Clerk of Board of Supervisors Marin County, California.

I, L.A. DeLisle, County Auditor of the County of Marin, State of California, do hereby certify that their are no liens for unpaid taxes, State, County, Municipal or others, except taxes not yet payable, against the tract or subdivision of land shown upon the annexed map or upon any part there of.

Dated this 26th day of June 1946.

Signed L.A. DeLisle
L.A. DeLisle County Auditor Marin Co.
By J.A. Radimaker

I, Geo. S. Jones, County Clerk of the County of Marin, State of California, and ex-officio Clerk of the Board of Supervisors there of, do hereby certify that a good and sufficient bond approved by and in amount fixed by said Board of Supervisors has been filed with said Board, and that said bond, by its terms, is made to inure to the benefit of said County of Marin and is conditioned for the payment of all taxes which may, at the time of filing of this map, be a lien against the tract or Subdivision of land shown on said map, or any part thereof, but not yet payable.

And I do certify that this map consists of one (1) sheet duly made, endorsed and acknowledged as required by law, and accompanied by a certificate of the County Surveyor of Marin County, State of California, approving this map.

Witness my hand and official seal this 12th day of July 1946.

Signed _____
Geo. S. Jones County Clerk and ex-officio Clerk of the Board of Supervisiors, Marin County California.

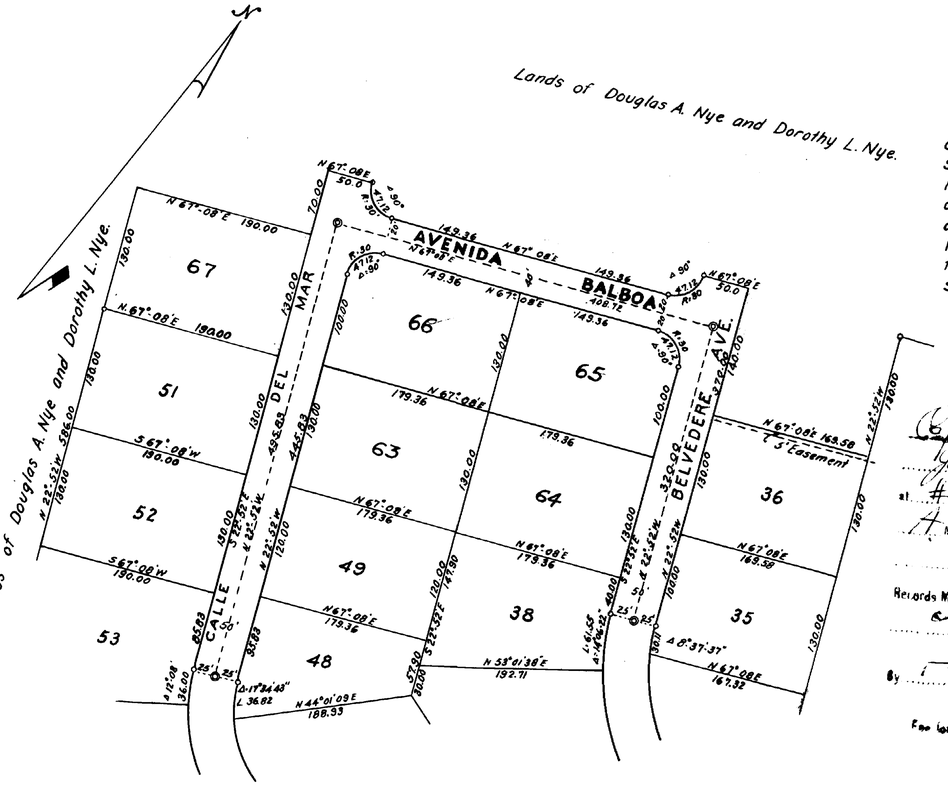

I, J.C. OGLESBY, County Surveyor of Marin County State of California certify that I have examined this map, that the subdivision as shown hereon is substantialy the same as it appeared on the Tentative Map and all approved alterations thereof, that all provisions of the Act of the State of California known as the "Subdivision Map Act," and any local ordinances applicable of the time of approval of the Tentative Map, have been complied with, and that I am satisfied that said map is technically correct.

Signed this 17 day of June 1946.

Signed. J.C. Oglesby
J.C. Oglesby County Surveyor Marin Co.

#12410

Recorded at the Request of C.E. Stanwood Co.
July 27 1946 191..
at 1 Minutes Past 1 O'clock P. M., in Vol. 6 of Maps
Page 15
Records Marin County
J.L. Brown
County Recorder.
By _____
Deputy Recorder.
Fee for Recording $ 5.00

I, hereby certify that I am a Registered Civil Engineer under the laws of the State of California, that the surveying and checking of the map shown hereon, was done by me or under my direction between the months of Nov. 1945 and May 1946; that the survey is true and complete as shown, that the monuments are of the character and occupy the positions shown on this map, and that the survey of this map can be retraced from said monuments.

Signed. J.C. Oglesby
J.C. Oglesby Registered Civil Engineer.

AMENDED MAP OF PORTION OF MAP OF SUBDIVISION STINSON BEACH HIGHLANDS

MARIN COUNTY
CALIFORNIA.

SURVEYED BY
J. C. OGLESBY
CIVIL ENGINEER
SAN RAFAEL, CALIF.

MAY 1946.

SCALE: 1"=100'